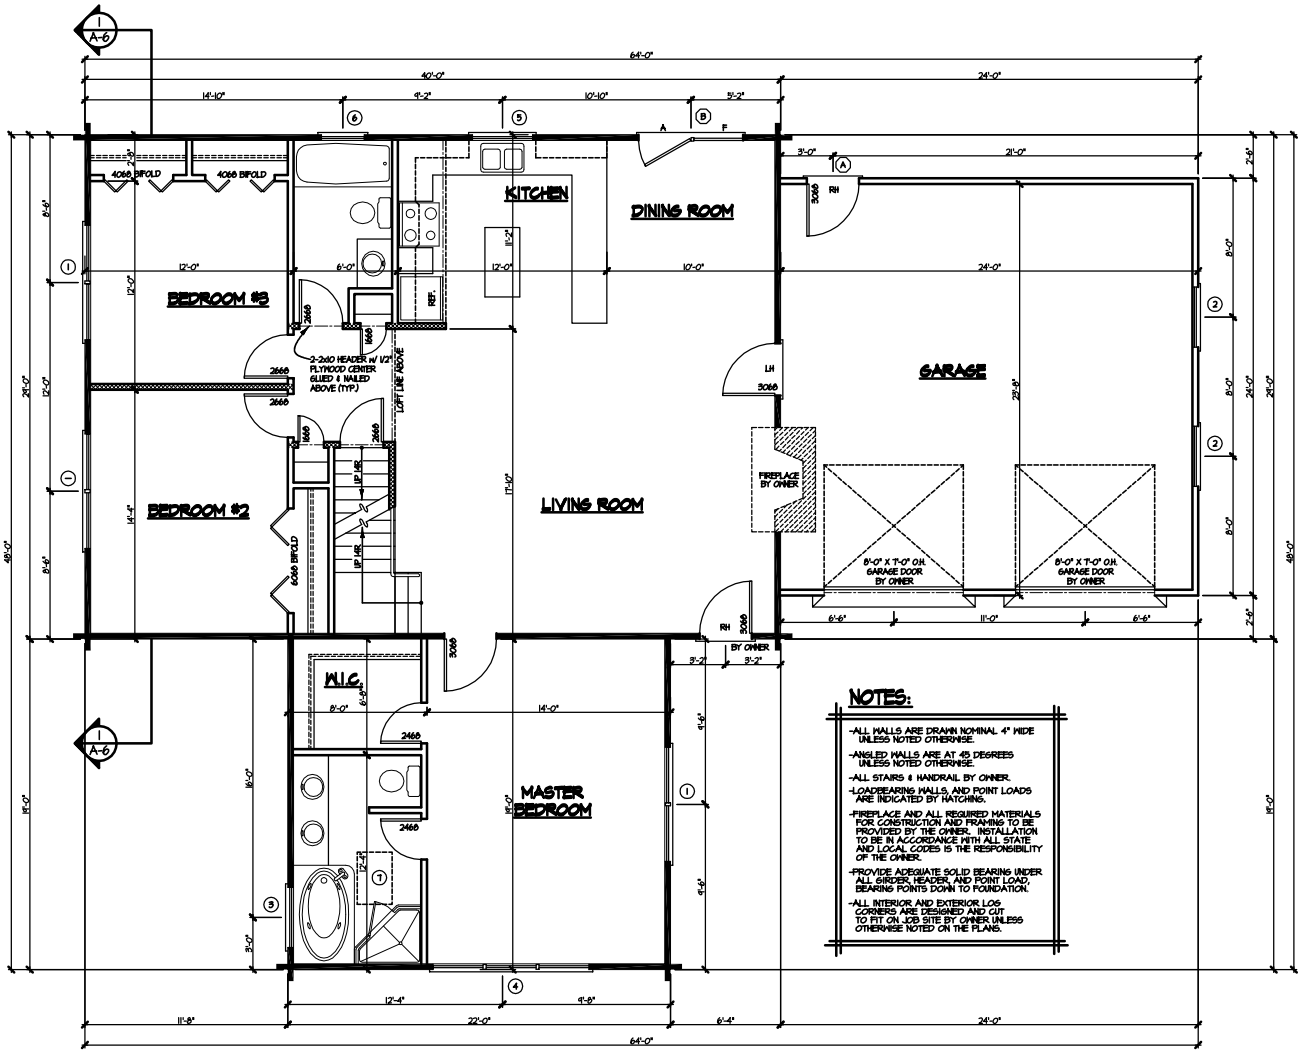

NOTES:

- ALL WALLS ARE DRAWN NOMINAL 4" WIDE UNLESS NOTED OTHERWISE.
- ANGLED WALLS ARE AT 45 DEGREES UNLESS NOTED OTHERWISE.
- ALL STAIRS & HANDRAIL BY OWNER.
- LOADBEARING WALLS, AND POINT LOADS ARE INDICATED BY HATCHING.
- FIREPLACE AND ALL REQUIRED MATERIALS FOR CONSTRUCTION AND FRAMING TO BE PROVIDED BY THE OWNER. INSTALLATION TO BE IN ACCORDANCE WITH ALL STATE AND LOCAL CODES IS THE RESPONSIBILITY OF THE OWNER.
- PROVIDE ADEQUATE SOLID BEARING UNDER ALL GIRDER, HEADER, AND POINT LOAD, BEARING POINTS DOWN TO FOUNDATION.
- ALL INTERIOR AND EXTERIOR LOG CORNERS ARE DESIGNED AND CUT TO FIT ON JOB SITE BY OWNER UNLESS OTHERWISE NOTED ON THE PLANS.

FIRST FLOOR PLAN

SCALE: 3/16" = 1'-0"

The Original LOG CABIN HOMES

SEAL

1. DO NOT USE ANY KIND OF SCALE OR MEASURING DEVICE ON THESE DRAWINGS
2. FIELD CHECK AND VERIFY ANY AND ALL DIMENSIONS.
3. DRAWINGS WITH PRELIMINARY WATERMARK DISPLAYED ARE PRELIM. PRINTS AND NOT FOR CONSTRUCTION PURPOSES.

© COPYRIGHT THE LOG CABIN HOMES LTD. THESE BLUEPRINTS MAY NOT BE USED OR REPRODUCED IN WHOLE OR IN PART WITHOUT THE EXPRESSED WRITTEN CONSENT OF LOG CABIN HOMES LTD.

THE ORIGINAL LOG CABIN HOMES Ltd.
CUSTOM DESIGNED HOME FOR:

Bob Duby
Worcester, MA

REVISIONS	
DRAWN BY:	AK
CHKD BY:	
DATE:	04-04-06
FILE NAME:	
SHEET NO.	A2